Calgary

17 Avenue S.W. Construction

Macleod Trail S.E. - 2 Street S.W.

LEGEND

- Replaced Lighting
- LED / Pageantry Lighting
- Traffic Lights
- Sidewalk Repair
- Curb Extension
- Private Property
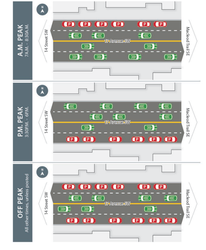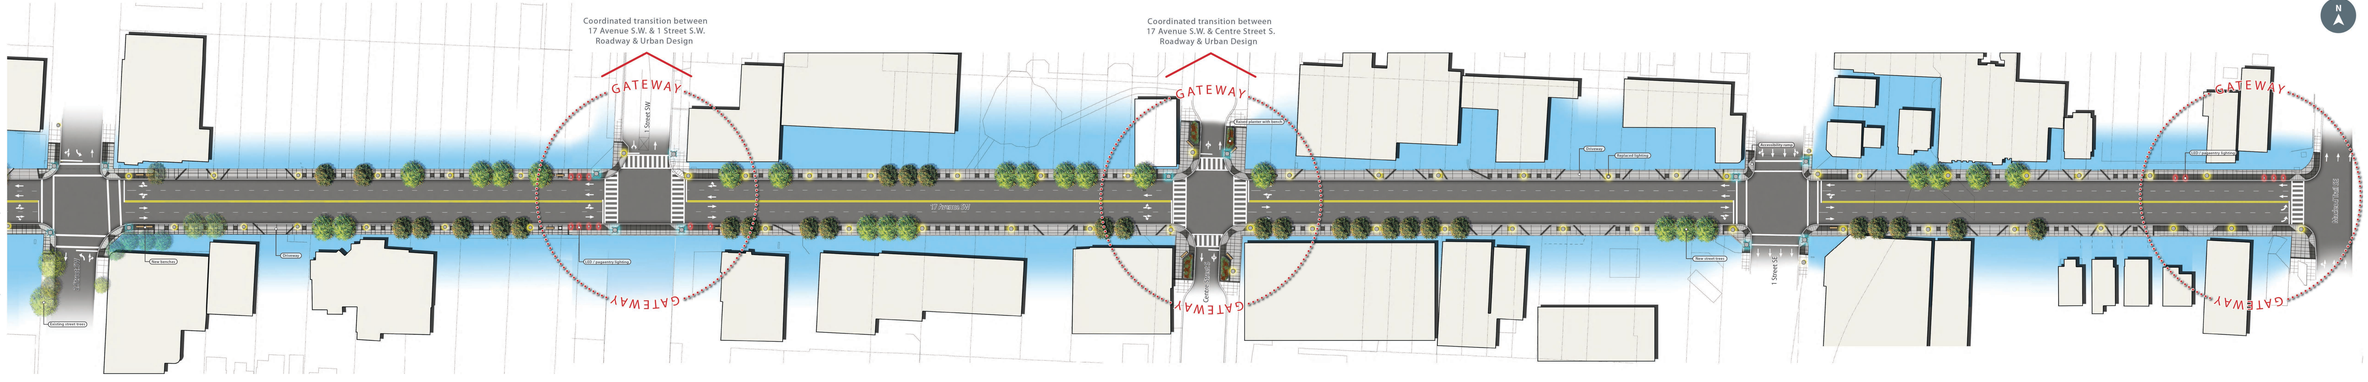
PROPOSED ON-STREET PARKING STRATEGY