
LEGEND:

- EXISTING ROADWAY
- PROPOSED ROADWAY
- DEERFOOT TRAIL (MODIFIED)
- COLLECTOR-DISTRIBUTOR ROAD
- SECTION # / FIGURE # (C 24)
- PROFILE # / FIGURE # (P1 27)

DRAWING INDEX:

PLANS - SHEET #1 TO #22
SECTIONS - SHEET #23 TO #26
PROFILES - SHEET #27 TO #34

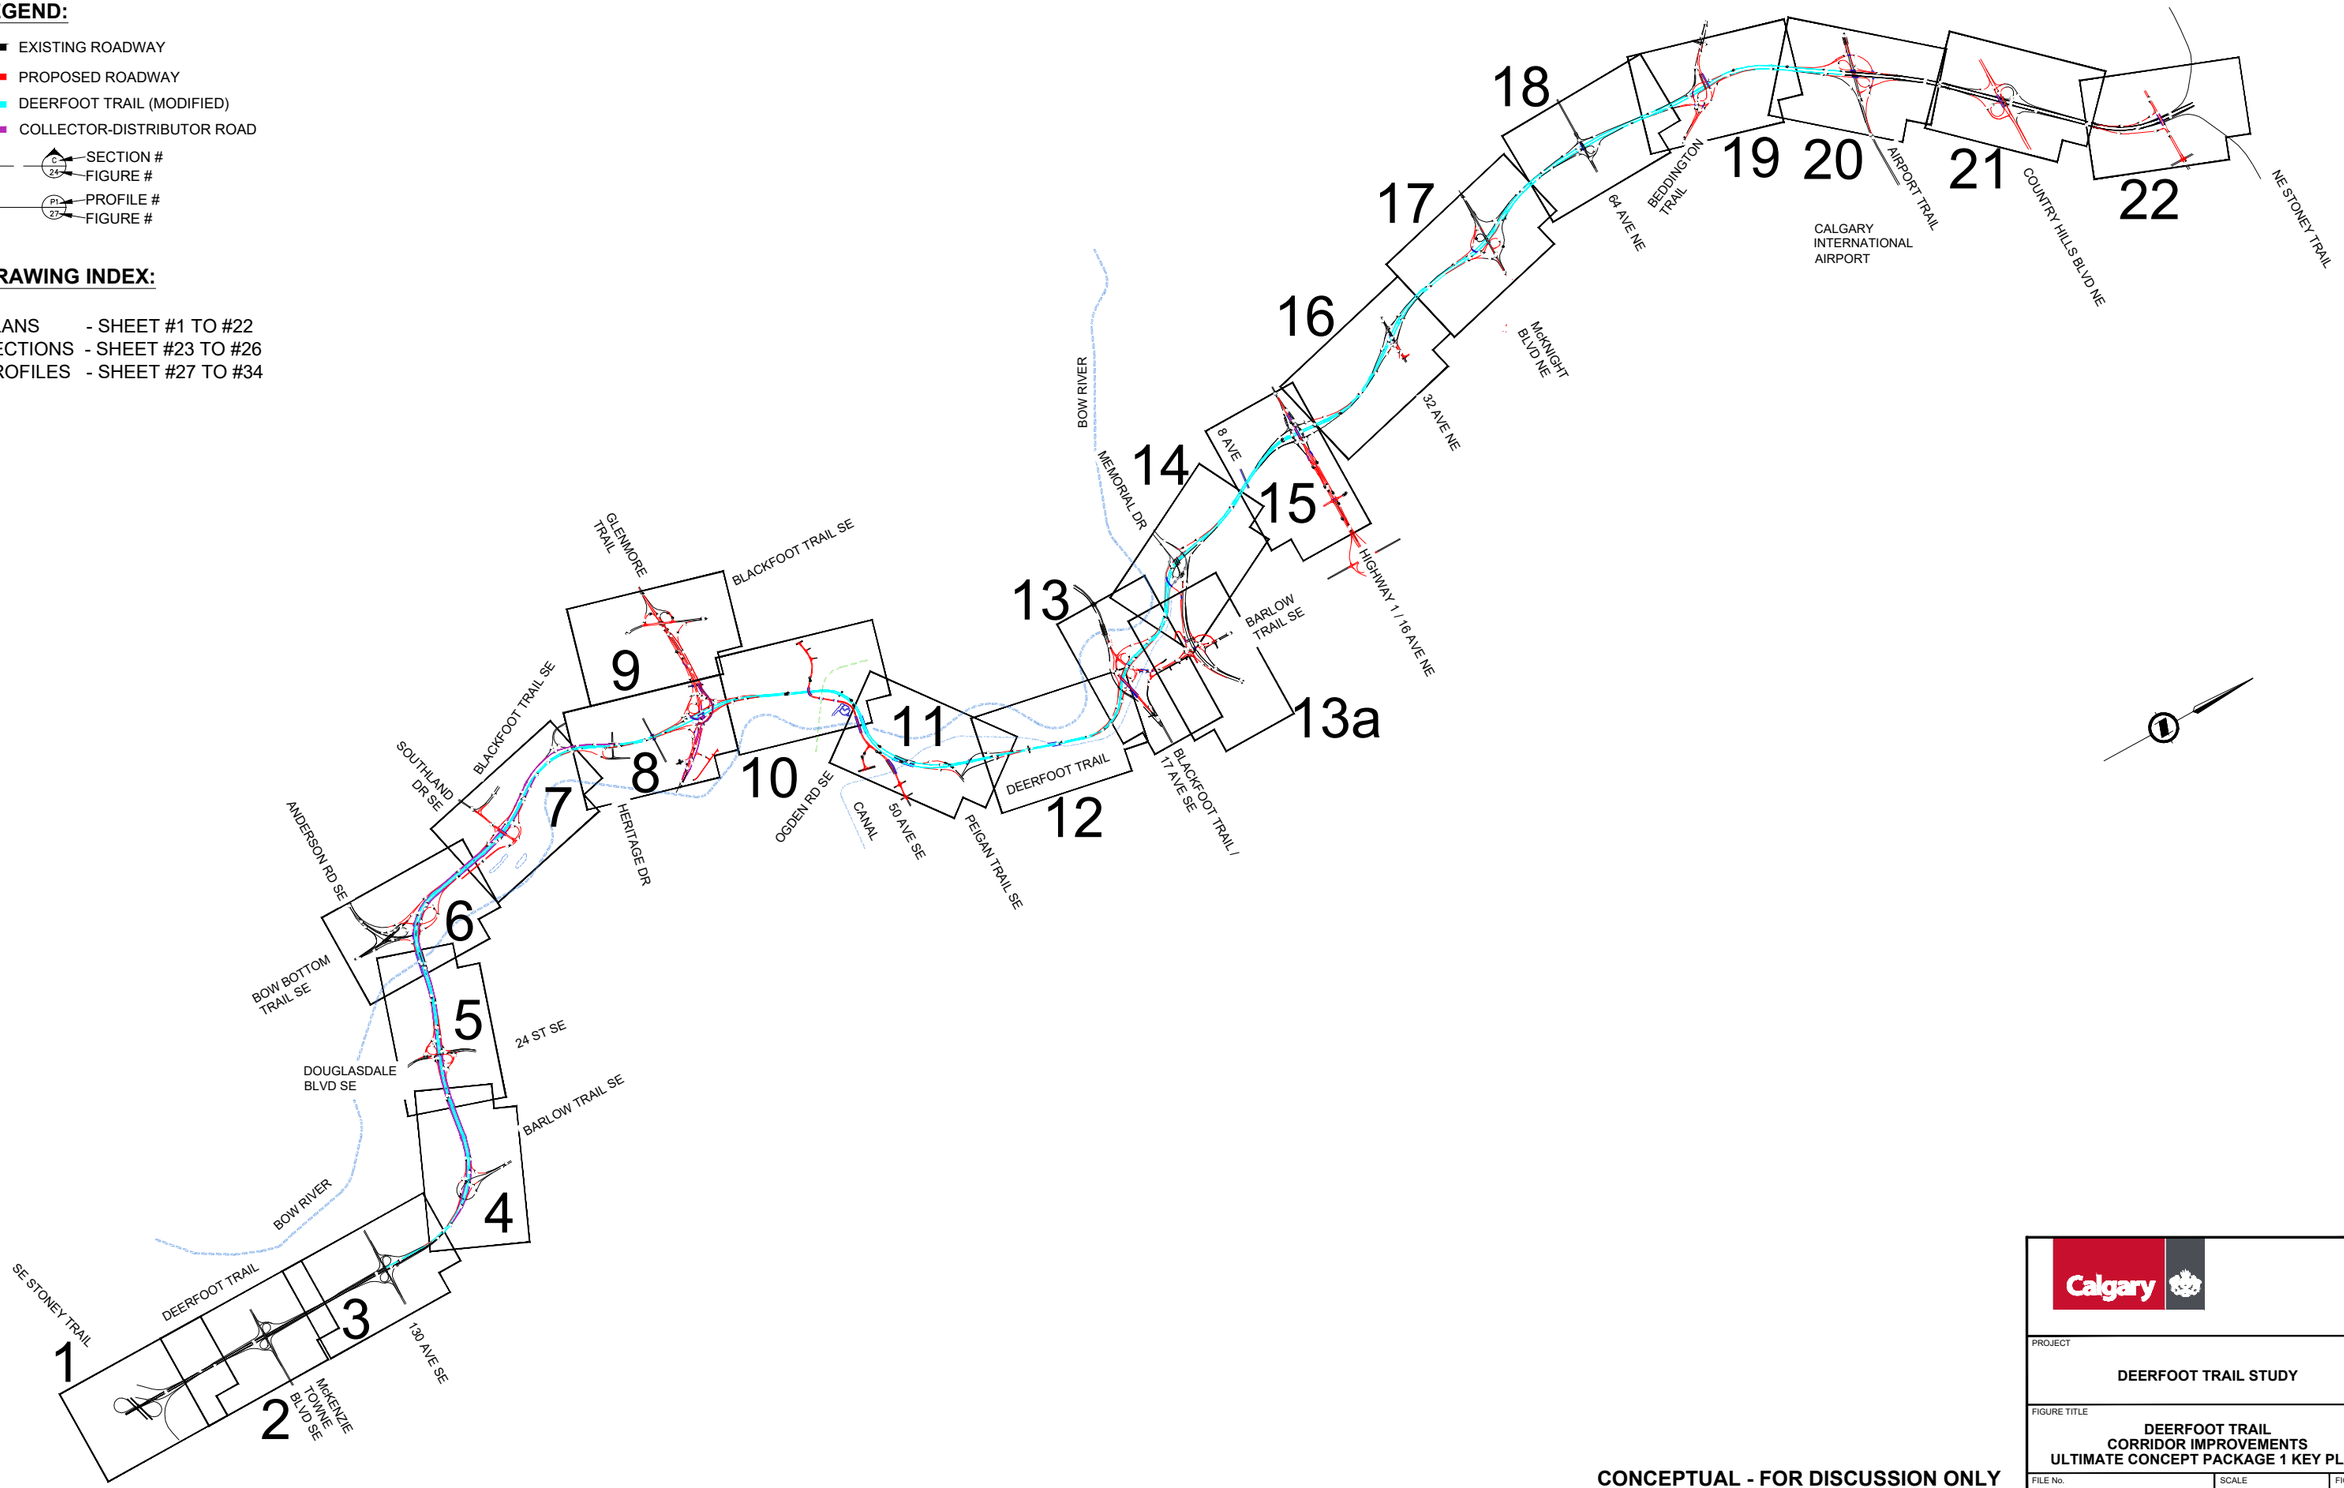

CONCEPTUAL - FOR DISCUSSION ONLY

Calgary

PROJECT
DEERFOOT TRAIL STUDY

FIGURE TITLE
DEERFOOT TRAIL CORRIDOR IMPROVEMENTS ULTIMATE CONCEPT PACKAGE 1 KEY PLAN

FILE No.	SCALE	FIGURE No.
		A

FILE: Q:\SW\1276 - CALGARY DEERFOOT TRAIL\SWADWGS\4000 PROJECT DATA\700 DESIGN\05-DRAWINGS\WORKING DRAWINGS\SUMMARY DRAWINGS\ULTIMATE\602976-DWG-RD-PLAN-ULTIMATE-P1.DWG | DATE: Thursday, July 30, 2020 4:44:29 PM | ISC: UNRESTRICTED

LEGEND:

- EXISTING ROADWAY
- PROPOSED ROADWAY
- DEERFOOT TRAIL (MODIFIED)
- COLLECTOR-DISTRIBUTOR ROAD

999+805

1000+000

1000+500

MATCH LINE SHEET #2

1001+000

DEERFOOT TRAIL

SE STONEY TRAIL

3 3 4 5

0 100 200 m

1:5000

CONCEPTUAL - FOR DISCUSSION ONLY

Calgary

PROJECT

DEERFOOT TRAIL STUDY

FIGURE TITLE

DEERFOOT TRAIL CORRIDOR IMPROVEMENTS ULTIMATE CONCEPT PACKAGE 1

FILE No.	SCALE	FIGURE No.
		1

FILE: Q:\SW\1276 - CALGARY DEERFOOT TRAIL\SW\ADW\GS\4000 PROJECT DATA\700 DESIGN\05-DRAWING\SW\WORKING DRAWINGS\SUMMARY DRAWINGS\ULTIMATE\602976-DWG-RD-PLAN-ULTIMATE-P1.DWG | DATE: Thursday, July 30, 2020 4:06:05 PM | ISC: UNRESTRICTED

LEGEND:

- EXISTING ROADWAY
- PROPOSED ROADWAY
- DEERFOOT TRAIL (MODIFIED)
- COLLECTOR-DISTRIBUTOR ROAD

MCKENZIE LAKE

MATCH LINE SHEET #1

1001+000

1001+500

DEERFOOT TRAIL

1002+000

POTENTIAL RECONFIGURATION TO IMPROVE ACTIVE TRANSPORTATION CONNECTIVITY

MATCH LINE SHEET #3

1002+500

4

5

4

4

McKENZIE TOWNE BLVD SE

CONCEPTUAL - FOR DISCUSSION ONLY

0 100 200 m

1:5000

Calgary

PROJECT

DEERFOOT TRAIL STUDY

FIGURE TITLE

DEERFOOT TRAIL CORRIDOR IMPROVEMENTS ULTIMATE CONCEPT PACKAGE 1

FILE No.	SCALE	FIGURE No.
		2

FILE: Q:\SW1\27\ - CALGARY DEERFOOT TRAIL\SW\ADW\GS\84000 PROJECT DATA\700 DESIGN\05-DRAWINGS\WORKING DRAWINGS\SUMMARY DRAWINGS\ULTIMATE\62975-DWG-RD-PLAN-ULTIMATE-P1.DWG | DATE: Thursday, July 30, 2020 4:07:31 PM | ISC: UNRESTRICTED

LEGEND:

- EXISTING ROADWAY
- PROPOSED ROADWAY
- DEERFOOT TRAIL (MODIFIED)
- COLLECTOR-DISTRIBUTOR ROAD

MATCH LINE SHEET #2

1002+500

1003+000

1003+500

1004+000

DEERFOOT TRAIL

POTENTIAL RECONFIGURATION TO IMPROVE ACTIVE TRANSPORTATION CONNECTIVITY

MATCH LINE SHEET #4

130 AVE SE

4

5

1

0 100 200 m

1:5000

CONCEPTUAL - FOR DISCUSSION ONLY

Calgary

PROJECT

DEERFOOT TRAIL STUDY

FIGURE TITLE

DEERFOOT TRAIL CORRIDOR IMPROVEMENTS ULTIMATE CONCEPT PACKAGE 1

FILE No.	SCALE	FIGURE No.
		3

FILE: O:\SW\1276 - CALGARY DEERFOOT TRAIL\SW\ADWGS\4000 PROJECT DATA\700 DESIGN\05-DRAWINGS\WORKING DRAWINGS\ULTIMATE\62976-DWG-RD-PLAN-ULTIMATE-P1.DWG | DATE: Thursday, July 30, 2020 4:08:54 PM | ISC: UNRESTRICTED

LEGEND:

- EXISTING ROADWAY
- PROPOSED ROADWAY
- DEERFOOT TRAIL (MODIFIED)
- COLLECTOR-DISTRIBUTOR ROAD

MATCH LINE SHEET #3

1004+500

1005+000

1005+500

1006+000

MATCH LINE SHEET #5

DEERFOOT TRAIL

BARLOW TRAIL SE

23 A

CONCEPTUAL - FOR DISCUSSION ONLY

1:5000 0 100 200 m

Calgary

PROJECT

DEERFOOT TRAIL STUDY

FIGURE TITLE

DEERFOOT TRAIL CORRIDOR IMPROVEMENTS ULTIMATE CONCEPT PACKAGE 1

FILE No.	SCALE	FIGURE No.
		4

FILE: Q:\SW\1276 - CALGARY DEERFOOT TRAIL\SW\ADWG\840\00 PROJECT DATA\700 DESIGN\05-DRAWINGS\WORKING DRAWINGS\SUMMARY DRAWINGS\UL TIMATE\602976.DWG-RD-PLAN-ULTIMATE-P1.DWG | DATE: Thursday, July 30, 2020 4:10:42 PM | ISC: UNRESTRICTED

LEGEND:

- EXISTING ROADWAY
- PROPOSED ROADWAY
- DEERFOOT TRAIL (MODIFIED)
- COLLECTOR-DISTRIBUTOR ROAD

MATCH LINE SHEET #4

1006+500

DOUGLASDALE BLVD SE

DEERFOOT TRAIL

1007+000

1007+500

MATCH LINE SHEET #6

IVOR STRONG BRIDGE

1008+000

24 ST SE

CONCEPTUAL - FOR DISCUSSION ONLY

0 100 200 m

1:5000

Calgary

PROJECT

DEERFOOT TRAIL STUDY

FIGURE TITLE

DEERFOOT TRAIL CORRIDOR IMPROVEMENTS ULTIMATE CONCEPT PACKAGE 1

FILE No.	SCALE	FIGURE No.
		5

FILE: Q:\SW\1276 - CALGARY DEERFOOT TRAIL\SW\ADW\GIS\4000 PROJECT DATA\700 DESIGN\05-DRAWINGS\WORKING DRAWINGS\SUMMARY DRAWING\SULTIMATE\602976-DWG-RD-PLAN-ULTMATE-P1.DWG | DATE: Thursday, July 30, 2020 4:12:34 PM | ISC: UNRESTRICTED

LEGEND:

- EXISTING ROADWAY
- PROPOSED ROADWAY
- DEERFOOT TRAIL (MODIFIED)
- COLLECTOR-DISTRIBUTOR ROAD

ANDERSON RD SE

BOW BOTTOM TRAIL SE

1008+500

1009+000

1009+50

DEERFOOT TRAIL

MATCH LINE SHEET #7

IVOR STRONG BRIDGE

1008+000

B 23

BOW RIVER

MATCH LINE SHEET #5

0 100 200 m

1:5000

CONCEPTUAL - FOR DISCUSSION ONLY

Calgary

PROJECT

DEERFOOT TRAIL STUDY

FIGURE TITLE

DEERFOOT TRAIL
CORRIDOR IMPROVEMENTS
ULTIMATE CONCEPT - PACKAGE 1

FILE No.	SCALE	FIGURE No.
		6

FILE: Q:\SW\1276 - CALGARY DEERFOOT TRAIL\SW\ADW\GIS\4000 PROJECT DATA\700 DESIGN\05-DRAWINGS\WORKING DRAWINGS\SUMMARY DRAWINGS\ULTIMATE\602976-DWG-RD-PLAN-ULTMATE-P1.DWG | DATE: Thursday, July 30, 2020 4:13:52 PM | ISC: UNRESTRICTED

LEGEND:

- EXISTING ROADWAY
- PROPOSED ROADWAY
- DEERFOOT TRAIL (MODIFIED)
- COLLECTOR-DISTRIBUTOR ROAD

SOUTHLAND DR SE

BLACKFOOT TRAIL SE

11 ST SE

1011+000

1010+500

DEERFOOT TRAIL

1010+000

1009+500

MATCH LINE SHEET #6

MATCH LINE SHEET #8

C 24

SUE HIGGINS PARK
WETLAND
RESTORATION

BOW RIVER

BOW RIVER

0 100 200 m

1:5000

CONCEPTUAL - FOR DISCUSSION ONLY

Calgary

PROJECT

DEERFOOT TRAIL STUDY

FIGURE TITLE

**DEERFOOT TRAIL
CORRIDOR IMPROVEMENTS
ULTIMATE CONCEPT - PACKAGE 1**

FILE No.	SCALE	FIGURE No.
		7

FILE: Q:\SW\1276 - CALGARY DEERFOOT TRAIL\SWADWGS\4000 PROJECT DATA\700 DESIGN\05-DRAWING\SWORKING DRAWINGS\SUMMARY DRAWINGS\ULTIMATE\02976-DWG-RD-PLAN-ULTMATE-P1.DWG | DATE: Thursday, July 30, 2020 4:15:30 PM | ISC: UNRESTRICTED

LEGEND:

- EXISTING ROADWAY
- PROPOSED ROADWAY
- DEERFOOT TRAIL (MODIFIED)
- COLLECTOR-DISTRIBUTOR ROAD

MATCH LINE SHEET #9

MATCH LINE SHEET #10

MATCH LINE SHEET #7

1011+500

1012+000

1012+500

1013+000

HERITAGE MEADOWS WAY SE

HERITAGE DR

DEERFOOT TRAIL

P2
27

P1
27

GLENDEER CIR SE

GLENMORE TRAIL

HERITAGE DR

BOW RIVER

0 100 200 m
1:5000

CONCEPTUAL - FOR DISCUSSION ONLY

Calgary

PROJECT
DEERFOOT TRAIL STUDY

FIGURE TITLE
DEERFOOT TRAIL
CORRIDOR IMPROVEMENTS
ULTIMATE CONCEPT - PACKAGE 1

FILE No.	SCALE	FIGURE No.
		8

FILE: Q:\SW\1278 - CALGARY DEERFOOT TRAIL\SW\ADWGS\4000 PROJECT DATA\700 DESIGN\05-DRAWINGS\WORKING DRAWINGS\SUMMARY DRAWINGS\ULTIMATE\02976-DWG-RD-PLAN-ULTMATE-P1.DWG | DATE: Saturday, August 1, 2020 4:57:14 PM | ISC: UNRESTRICTED

LEGEND:

- EXISTING ROADWAY
- PROPOSED ROADWAY
- DEERFOOT TRAIL (MODIFIED)
- COLLECTOR-DISTRIBUTOR ROAD

BLACKFOOT TRAIL SE

HERITAGE DR

GLENMORE TRAIL

MATCH LINE SHEET #8

CONCEPTUAL - FOR DISCUSSION ONLY

1:5000 0 100 200 m

Calgary

PROJECT

DEERFOOT TRAIL STUDY

FIGURE TITLE

DEERFOOT TRAIL
CORRIDOR IMPROVEMENTS
ULTIMATE CONCEPT - PACKAGE 1

FILE No.	SCALE	FIGURE No.
		9

FILE: Q:\SW\1278 - CALGARY DEERFOOT TRAIL\SW\ADW\GB4000 PROJECT DATA\700 DESIGN\05-DRAWINGS\WORKING DRAWINGS\SUMMARY DRAWINGS\ULTIMATE\62976-DWG-RD-PLAN-ULTIMATE-P1.DWG | DATE: Thursday, July 30, 2020 4:17:28 PM | ISC: UNRESTRICTED

LEGEND:

- EXISTING ROADWAY
- PROPOSED ROADWAY
- DEERFOOT TRAIL (MODIFIED)
- COLLECTOR-DISTRIBUTOR ROAD

11 ST SE

HIGHFIELD CRESCENT SE

46 AVE SE

MATCH LINE SHEET #8

1013+500

1014+000

1014+500

DEERFOOT TRAIL

RAIL CROSSING

MATCH LINE SHEET #11

1015+000

50 AVE SE

P3
28

D
24

BOW RIVER

GREENLINE LRT

PROPOSED HIGHFIELD
STORMWATER FACILITY

BOW RIVER

0 100 200 m
1:5000

CONCEPTUAL - FOR DISCUSSION ONLY

Calgary

PROJECT

DEERFOOT TRAIL STUDY

FIGURE TITLE

**DEERFOOT TRAIL
CORRIDOR IMPROVEMENTS
ULTIMATE CONCEPT - PACKAGE 1**

FILE No.	SCALE	FIGURE No.
		10

FILE: O:\SW\1276 - CALGARY DEERFOOT TRAIL\SW\AOWGS\4000 PROJECT DATA\700 DESIGN\05-DRAWINGS\WORKING DRAWINGS\SULTIMATE\60276-DWG-RD-PLAN-ULTIMATE-P1.DWG | DATE: Thursday, July 30, 2020 4:20:53 PM | ISC: UNRESTRICTED

LEGEND:

- EXISTING ROADWAY
- PROPOSED ROADWAY
- DEERFOOT TRAIL (MODIFIED)
- COLLECTOR-DISTRIBUTOR ROAD

+000

1015+500

BOW RIVER

1016+000

1016+500

1017+000

MATCH LINE SHEET #12

IRRIGATION CANAL

DEERFOOT TRAIL

P3
28

E
25

MATCH LINE SHEET #10

OGDEN ROAD SE

50 AVE SE

IRRIGATION CANAL

IRRIGATION CANAL

BARLOW TRAIL SE

PEIGAN TRAIL SE

0 100 200 m
1:5000

CONCEPTUAL - FOR DISCUSSION ONLY

Calgary

PROJECT

DEERFOOT TRAIL STUDY

FIGURE TITLE

DEERFOOT TRAIL
CORRIDOR IMPROVEMENTS
ULTIMATE CONCEPT - PACKAGE 1

FILE No.	SCALE	FIGURE No.
		11

FILE: Q:\SW\1278 - CALGARY DEERFOOT TRAIL\SW\ADW\SW\4000 PROJECT DATA\700 DESIGN\05-DRAWINGS\WORKING DRAWINGS\SUMMARY DRAWING\SULTIMATE\602976-DWG-RD-PLAN-ULTMATE-P1.DWG | DATE: Thursday, July 30, 2020 4:23:21 PM | ISC: UNRESTRICTED

LEGEND:

- EXISTING ROADWAY
- PROPOSED ROADWAY
- DEERFOOT TRAIL (MODIFIED)
- COLLECTOR-DISTRIBUTOR ROAD

MATCH LINE SHEET #11

MATCH LINE SHEET #13

1017+500

1018+000

1018+500

1019+000

BOW RIVER

BOW RIVER

IRRIGATION CANAL

IRRIGATION CANAL

IRRIGATION CANAL

IRRIGATION CANAL

DEERFOOT TRAIL

GOSLING WAY SE

25 F

CONCEPTUAL - FOR DISCUSSION ONLY

0 100 200 m

1:5000

Calgary

PROJECT

DEERFOOT TRAIL STUDY

FIGURE TITLE

DEERFOOT TRAIL
CORRIDOR IMPROVEMENTS
ULTIMATE CONCEPT - PACKAGE 1

FILE No.	SCALE	FIGURE No.
		12

FILE: Q:\SW\1276 - CALGARY DEERFOOT TRAIL\SW\ADW\GIS\4000 PROJECT DATA\700 DESIGN\05-DRAWINGS\WORKING DRAWINGS\SUMMARY DRAWINGS\ULTIMATE\602976-DWG-RD-PLAN-ULTIMATE-P1.DWG | DATE: Thursday, July 30, 2020 4:24:51 PM | ISC: UNRESTRICTED

LEGEND:

- EXISTING ROADWAY
- PROPOSED ROADWAY
- DEERFOOT TRAIL (MODIFIED)
- COLLECTOR-DISTRIBUTOR ROAD

1020+500

MATCH LINE SHEET #14

1020+000

BOW RIVER

LAGOON

DEERFOOT TRAIL

IRRIGATION CANAL

BARLOW TRAIL SE

G
26

MATCH LINE SHEET #13A

28 ST SE

17 AVE SE

P5
30

BUSWAY

1019+500

P4
29

1019+000

MATCH LINE SHEET #12

CONCEPTUAL - FOR DISCUSSION ONLY

1:5000 0 100 200 m

Calgary

PROJECT

DEERFOOT TRAIL STUDY

FIGURE TITLE

DEERFOOT TRAIL
CORRIDOR IMPROVEMENTS
ULTIMATE CONCEPT - PACKAGE 1

FILE No.	SCALE	FIGURE No.
		13

FILE: Q:\SW\1276 - CALGARY DEERFOOT TRAIL\SW\ADW\GIS\4000 PROJECT DATA\700 DESIGN\05-DRAWING\SWORKING DRAWINGS\SUMMARY DRAWINGS\ULTIMATE\602976-DWG-RD-PLAN-ULTIMATE-P1.DWG | DATE: Monday, August 3, 2020 3:11:49 PM | ISC: UNRESTRICTED

LEGEND:

- EXISTING ROADWAY
- PROPOSED ROADWAY
- DEERFOOT TRAIL (MODIFIED)
- COLLECTOR-DISTRIBUTOR ROAD

MATCH LINE SHEET #14

BARLOW TRAIL SE

MEMORIAL DR

DEERFOOT TRAIL

BARLOW TRAIL SE

BOW RIVER

IRRIGATION CANAL

LAGOON

1020+000

MATCH LINE SHEET #13

0 100 200 m

1:5000

CONCEPTUAL - FOR DISCUSSION ONLY

Calgary

PROJECT

DEERFOOT TRAIL STUDY

FIGURE TITLE

DEERFOOT TRAIL
CORRIDOR IMPROVEMENTS
ULTIMATE CONCEPT - PACKAGE 1

FILE No.	SCALE	FIGURE No.
		13A

FILE: Q:\SW\1276 - CALGARY DEERFOOT TRAIL\SW\ADW\SW\4000 PROJECT DATA\700 DESIGN\05-DRAWING\SW\PKING DRAWINGS\SUMMARY DRAWINGS\ULTIMATE\602976-DWG-RD-PLAN-ULTMATE-P1.DWG | DATE: Thursday, July 30, 2020 4:28:08 PM | ISC: UNRESTRICTED

LEGEND:

- EXISTING ROADWAY
- PROPOSED ROADWAY
- DEERFOOT TRAIL (MODIFIED)
- COLLECTOR-DISTRIBUTOR ROAD

MEMORIAL DR

1021+000

1020+500

1021+500

1022+000

DEERFOOT TRAIL

BOW RIVER

NOSE CREEK

REPLACE PEDESTRIAN OVERPASS

P6
31

HOV RAMP

MATCH LINE SHEET #13

MATCH LINE SHEET #13A

MATCH LINE SHEET #15

0 100 200 m
1:5000

CONCEPTUAL - FOR DISCUSSION ONLY

Calgary

PROJECT

DEERFOOT TRAIL STUDY

FIGURE TITLE

**MEMORIAL DRIVE
CORRIDOR IMPROVEMENTS
ULTIMATE CONCEPT - PACKAGE 1**

FILE No.	SCALE	FIGURE No.
		14

FILE: Q:\SW\1278 - CALGARY DEERFOOT TRAIL\SW\ADW\GIS\4000 PROJECT DATA\700 DESIGN\05-DRAWINGS\WORKING DRAWINGS\SUMMARY DRAWINGS\ULTIMATE\602976-DWG-RD-PLAN-ULTMATE-P1.DWG | DATE: Thursday, July 30, 2020 4:29:17 PM | ISC: UNRESTRICTED

LEGEND:

- EXISTING ROADWAY
- PROPOSED ROADWAY
- DEERFOOT TRAIL (MODIFIED)
- COLLECTOR-DISTRIBUTOR ROAD

MATCH LINE SHEET #16

HIGHWAY 1 / 16 AVE NE

19 ST NE

MATCH LINE

1023+000

DEERFOOT TRAIL

NOSE CREEK

1022+500

8 AVE

MATCH LINE SHEET #14

MATCH LINE

HIGHWAY 1 / 16 AVE NE

BARLOW TRAIL SE

0 100 200 m

1:5000

CONCEPTUAL - FOR DISCUSSION ONLY

Calgary

PROJECT

DEERFOOT TRAIL STUDY

FIGURE TITLE

MEMORIAL DRIVE CORRIDOR IMPROVEMENTS ULTIMATE CONCEPT - PACKAGE 1

FILE No.	SCALE	FIGURE No.
		15

FILE: Q:\SW\1276 - CALGARY DEERFOOT TRAIL\SW\ADWG\64000 PROJECT DATA\700 DESIGN\05-DRAWINGS\WORKING DRAWINGS\ULTIMATE\62976 DWG-RD-PLAN-ULTIMATE-P1.DWG | DATE: Thursday, July 30, 2020 4:30:42 PM | ISC: UNRESTRICTED

LEGEND:

- EXISTING ROADWAY
- PROPOSED ROADWAY
- DEERFOOT TRAIL (MODIFIED)
- COLLECTOR-DISTRIBUTOR ROAD

MATCH LINE SHEET #15

MATCH LINE SHEET #17

1023+500

1024+000

1024+500

1025+000

1025+500

DEERFOOT TRAIL

32 AVE NE

12 ST NE

NOSE CREEK

McCALL L

26 H

0 100 200 m

1:5000

CONCEPTUAL - FOR DISCUSSION ONLY

Calgary

PROJECT

DEERFOOT TRAIL STUDY

FIGURE TITLE

DEERFOOT TRAIL
CORRIDOR IMPROVEMENTS
ULTIMATE CONCEPT - PACKAGE 1

FILE No.	SCALE	FIGURE No.
		16

FILE: Q:\SW\1276 - CALGARY DEERFOOT TRAIL\SW\ADW\GIS\4000 PROJECT DATA\700 DESIGN\05-DRAWINGS\WORKING DRAWINGS\SUMMARY DRAWINGS\ULTIMATE\02976-DWG-RD-PLAN-ULTMATE-P1.DWG | DATE: Thursday, July 30, 2020 4:31:43 PM | ISC: UNRESTRICTED

LEGEND:

- EXISTING ROADWAY
- PROPOSED ROADWAY
- DEERFOOT TRAIL (MODIFIED)
- COLLECTOR-DISTRIBUTOR ROAD

MATCH LINE SHEET #16

1026+000

1026+500

DEERFOOT TRAIL

P7
32

McKNIGHT BLVD NE

1027+000

1027+500

MATCH LINE SHEET #18

AVIATION BLVD NE

CONCEPTUAL - FOR DISCUSSION ONLY

0 100 200 m
1:5000

Calgary

PROJECT
DEERFOOT TRAIL STUDY

FIGURE TITLE
DEERFOOT TRAIL
CORRIDOR IMPROVEMENTS
ULTIMATE CONCEPT - PACKAGE 1

FILE No.	SCALE	FIGURE No.
		17

FILE: Q:\SW\1278 - CALGARY DEERFOOT TRAIL\SW\ADW\GS\4000 PROJECT DATA\700 DESIGN\05-DRAWING\SWORKING DRAWINGS\SUMMARY DRAWINGS\ULTIMATE\#02976-DWG-RD-PLAN-ULTIMATE-P1.DWG | DATE: Thursday, July 30, 2020 4:33:07 PM | ISC: UNRESTRICTED

LEGEND:

- EXISTING ROADWAY
- PROPOSED ROADWAY
- DEERFOOT TRAIL (MODIFIED)
- COLLECTOR-DISTRIBUTOR ROAD

64 AVE NE

1028+000

1028+500

1029+000

1029+500

NOSE CREEK

DEERFOOT TRAIL

MATCH LINE SHEET #17

MATCH LINE SHEET #19

1:5000 0 100 200 m

CONCEPTUAL - FOR DISCUSSION ONLY

Calgary

PROJECT

DEERFOOT TRAIL STUDY

FIGURE TITLE

DEERFOOT TRAIL CORRIDOR IMPROVEMENTS ULTIMATE CONCEPT - PACKAGE 1

FILE No.	SCALE	FIGURE No.
		18

FILE: G:\SW\1276 - CALGARY DEERFOOT TRAIL\SW\ADW\GB4000 PROJECT DATA\700 DESIGN\05-DRAWINGS\WORKING DRAWINGS\SUMMARY DRAWINGS\ULTIMATE\62976-DWG-RD-PLAN-ULTIMATE-P1.DWG | DATE: Thursday, July 30, 2020 4:34:15 PM | ISC: UNRESTRICTED

LEGEND:

- EXISTING ROADWAY
- PROPOSED ROADWAY
- DEERFOOT TRAIL (MODIFIED)
- COLLECTOR-DISTRIBUTOR ROAD

BEDDINGTON BV NE

BEDDINGTON TRAIL

DEERFOOT TRAIL

NOSE CREEK DIVERSION

NOSE CREEK

1029+500

1030+000

1030+500

1031+000

P8 / 33

P9 / 34

P8 / 33

MATCH LINE SHEET #18

MATCH LINE SHEET #20

0 100 200 m

1:5000

CONCEPTUAL - FOR DISCUSSION ONLY

Calgary

PROJECT

DEERFOOT TRAIL STUDY

FIGURE TITLE

DEERFOOT TRAIL
CORRIDOR IMPROVEMENTS
ULTIMATE CONCEPT - PACKAGE 1

FILE No.	SCALE	FIGURE No.
		19

FILE: Q:\SW\1276 - CALGARY DEERFOOT TRAIL\SWA\0\WGS-4000 PROJECT DATA\700 DESIGN\05-DRAWINGS\WORKING DRAWINGS\SUMMARY DRAWINGS\ULTIMATE\60297\6-DWG-RD-PLAN-ULTMATE-P1.DWG | DATE: Thursday, July 30, 2020 4:35:49 PM | ISC: UNRESTRICTED

LEGEND:

- EXISTING ROADWAY
- PROPOSED ROADWAY
- DEERFOOT TRAIL (MODIFIED)
- COLLECTOR-DISTRIBUTOR ROAD

1031+500

1032+000

1032+500

1033+000

NOSE CREEK

DEERFOOT TRAIL

AIRPORT TRAIL

MATCH LINE SHEET #19

MATCH LINE SHEET #21

CONCEPTUAL - FOR DISCUSSION ONLY

0 100 200 m

1:5000

Calgary

PROJECT

DEERFOOT TRAIL STUDY

FIGURE TITLE

DEERFOOT TRAIL
CORRIDOR IMPROVEMENTS
ULTIMATE CONCEPT - PACKAGE 1

FILE No.	SCALE	FIGURE No.
		20

FILE: Q:\SW\1278 - CALGARY DEERFOOT TRAIL\SWADW\GIS\4000 PROJECT DATA\700 DESIGN\05-DRAWINGS\WORKING DRAWINGS\SUMMARY DRAWINGS\ULTIMATE\602976-DWG-RD-PLAN-ULTMATE-P1.DWG | DATE: Thursday, July 30, 2020 4:36:43 PM | ISC: UNRESTRICTED

LEGEND:

- EXISTING ROADWAY
- PROPOSED ROADWAY
- DEERFOOT TRAIL (MODIFIED)
- COLLECTOR-DISTRIBUTOR ROAD

COUNTRY HILLS BLVD NE

DEERFOOT TRAIL

1033+500

1034+000

1034+500

1035+000

MATCH LINE SHEET #20

MATCH LINE SHEET #22

0 100 200 m

1:5000

CONCEPTUAL - FOR DISCUSSION ONLY

Calgary

PROJECT

DEERFOOT TRAIL STUDY

FIGURE TITLE

DEERFOOT TRAIL
CORRIDOR IMPROVEMENTS
ULTIMATE CONCEPT - PACKAGE 1

FILE No.	SCALE	FIGURE No.
		21

FILE: Q:\SW\1276 - CALGARY DEERFOOT TRAIL\SW\ADWG\84000 PROJECT DATA\700 DESIGN\05-DRAWINGS\WORKING DRAWINGS\SUMMARY DRAWINGS\ULTIMATE\62976-DWG-RD-PLAN-ULTIMATE-P1.DWG | DATE: Thursday, July 30, 2020 4:37:23 PM | ISC: UNRESTRICTED

LEGEND:

- EXISTING ROADWAY
- PROPOSED ROADWAY
- DEERFOOT TRAIL (MODIFIED)
- COLLECTOR-DISTRIBUTOR ROAD

1035+000

1035+500

1036+000

1036+500

1036+760

MATCH LINE SHEET #21

DEERFOOT TRAIL

NE STONEY TRAIL

128 AVE NE

BARLOW CR NE

0 100 200 m

1:5000

CONCEPTUAL - FOR DISCUSSION ONLY

Calgary

PROJECT

DEERFOOT TRAIL STUDY

FIGURE TITLE

DEERFOOT TRAIL
CORRIDOR IMPROVEMENTS
ULTIMATE CONCEPT - PACKAGE 1

FILE No.	SCALE	FIGURE No.
		22

FILE: Q:\SW\1276 - CALGARY DEERFOOT TRAIL\SWA\DWGS\84000 PROJECT DATA\700 DESIGN\05-DRAWINGS\WORKING DRAWINGS\SUMMARY DRAWINGS\ULTIMATE\602976-DWG-RD-PLAN-ULTMATE-P1.DWG | DATE: Thursday, July 30, 2020 4:37:59 PM | ISC: UNRESTRICTED