
LEGEND:

- EXISTING ROADWAY
- PROPOSED ROADWAY
- EXISTING MULTI-USE PATH
- PROPOSED MULTI-USE PATH

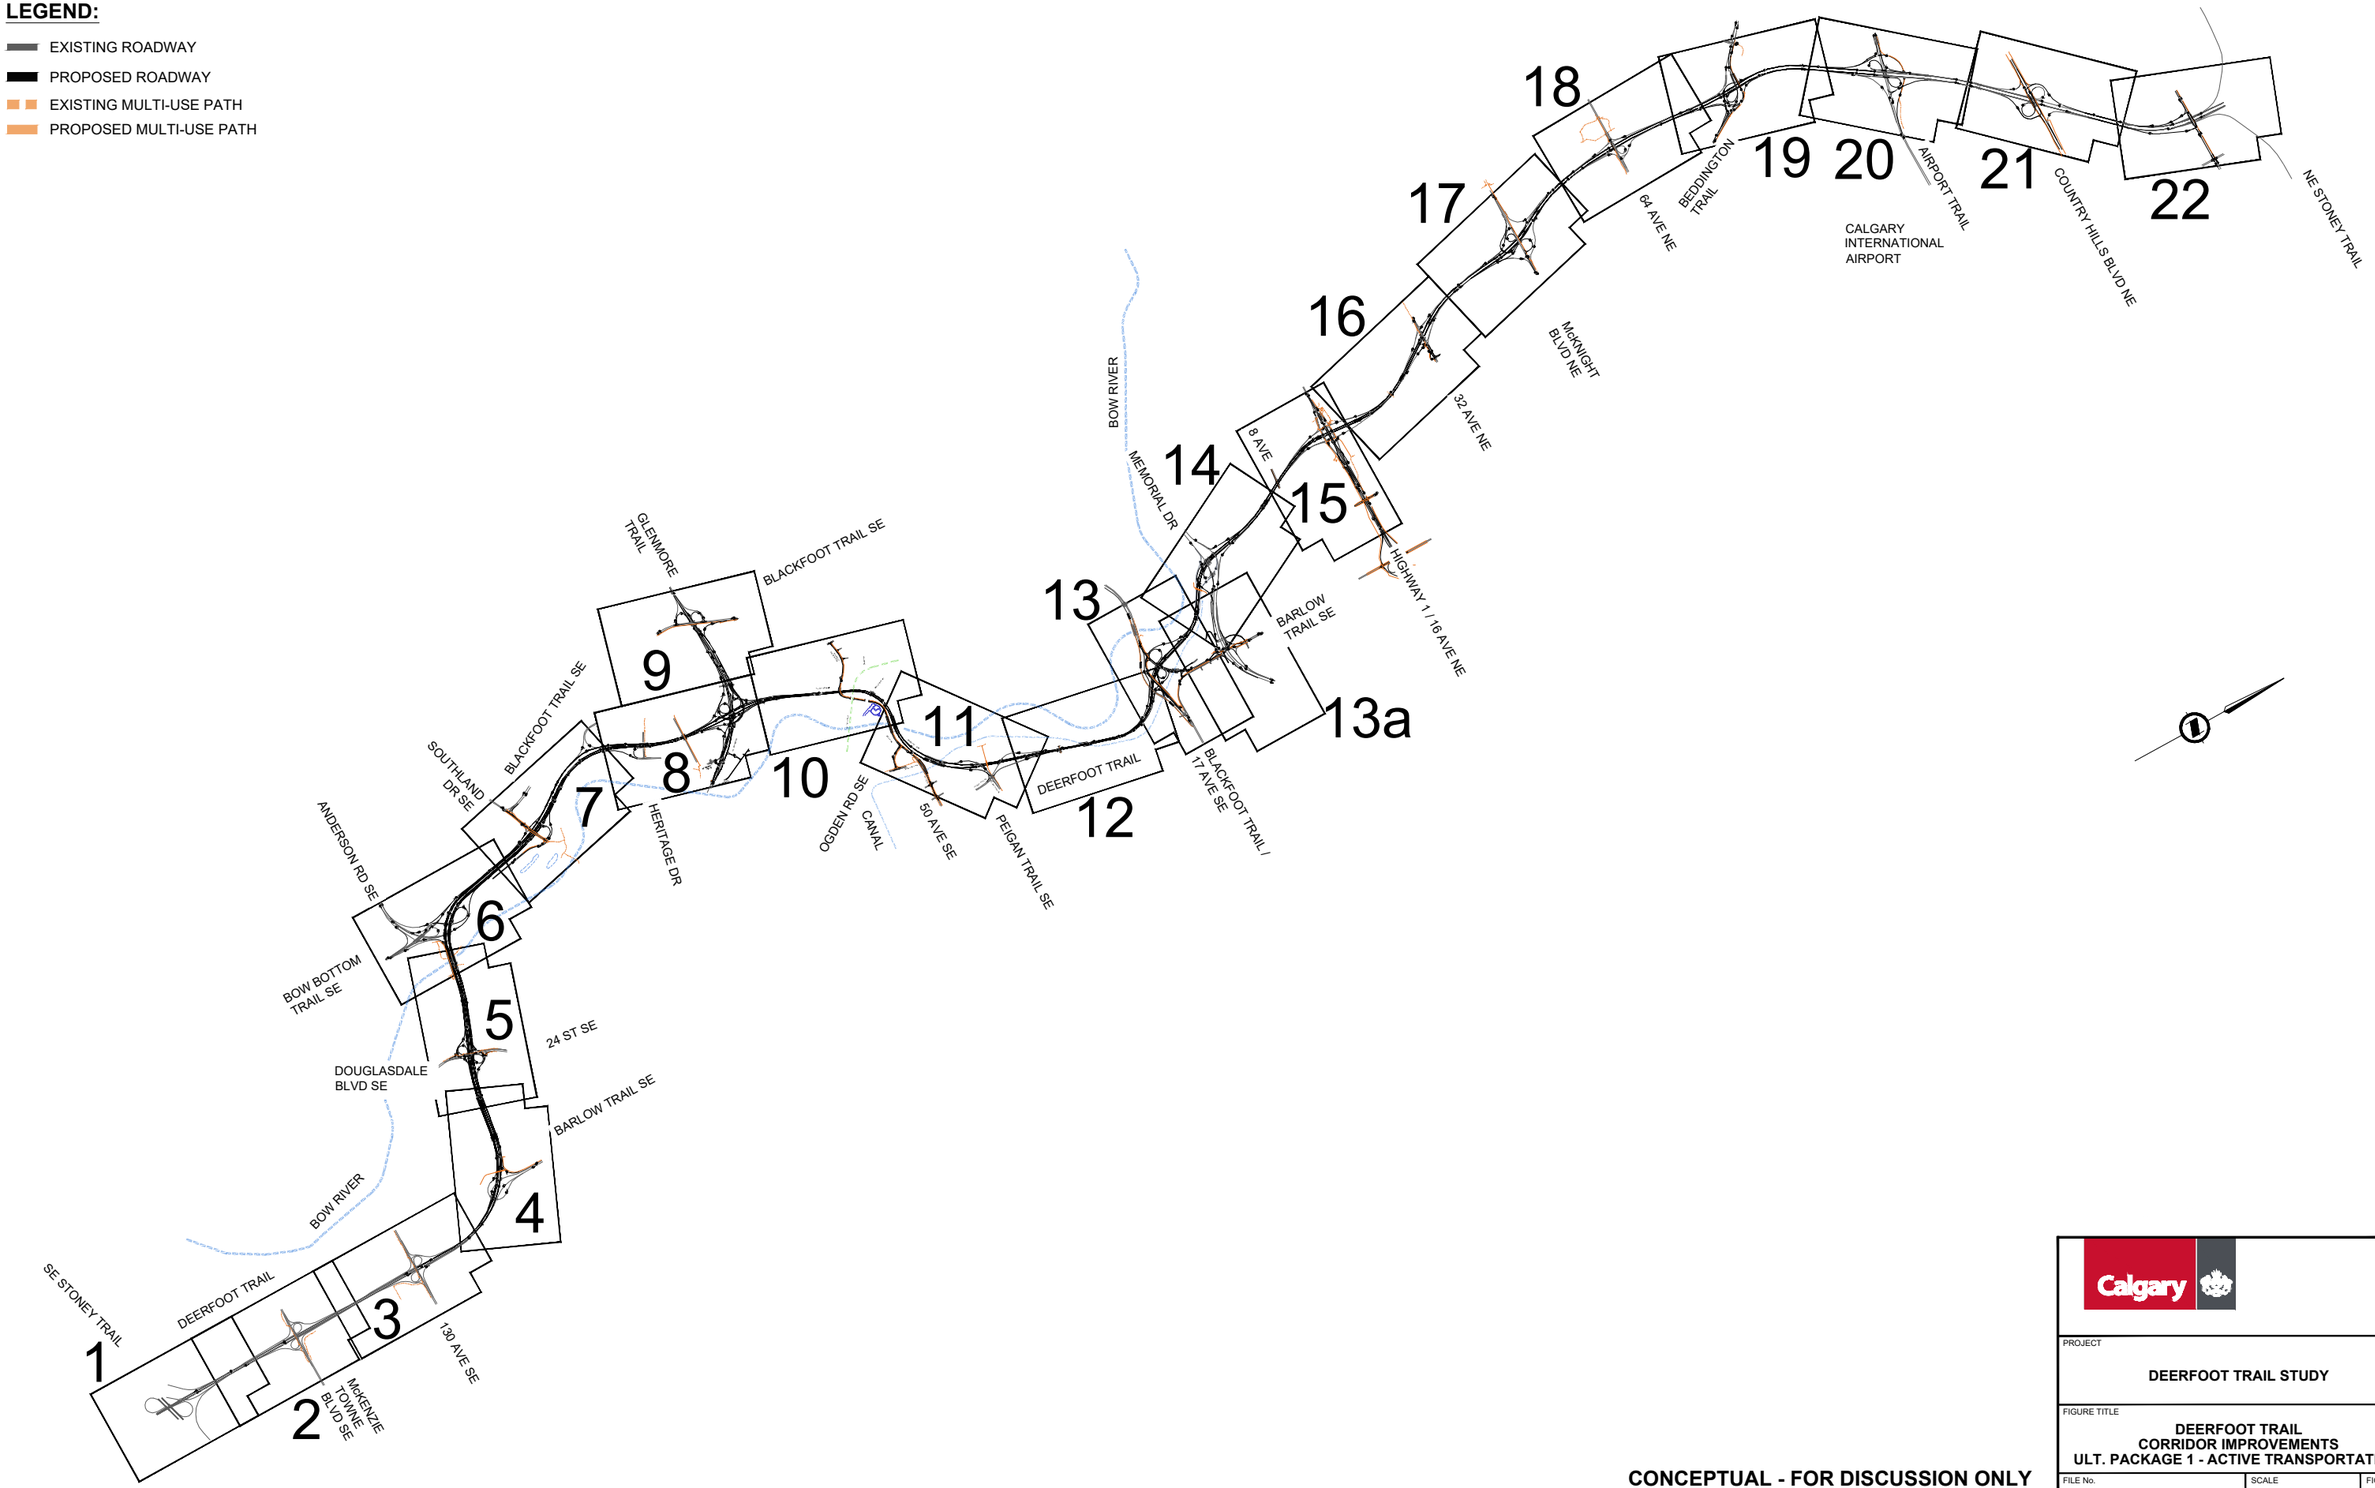

CONCEPTUAL - FOR DISCUSSION ONLY

Calgary

PROJECT

DEERFOOT TRAIL STUDY

FIGURE TITLE

DEERFOOT TRAIL CORRIDOR IMPROVEMENTS ULT. PACKAGE 1 - ACTIVE TRANSPORTATION

FILE No.	SCALE	FIGURE No.
		A

FILE: Q:\SW\1276 - CALGARY DEERFOOT TRAIL\SWADWGS\4000 PROJECT DATA\700 DESIGN\05-DRAWING\SWORKING DRAWINGS\SUMMARY DRAWINGS\ULTIMATE\602976-DWG-RD-PLAN-ULTIMATE-P1-ACTIVE TRANS.DWG | DATE: Tuesday, October 20, 2020 1:14:09 PM | ISC: UNRESTRICTED

LEGEND:

- EXISTING ROADWAY
- PROPOSED ROADWAY
- EXISTING MULTI-USE PATH
- PROPOSED MULTI-USE PATH

999+805

1000+000

1000+500

MATCH LINE SHEET #2

1001+000

DEERFOOT TRAIL

SE STONEY TRAIL

3

3

4

5

0 100 200 m

1:5000

CONCEPTUAL - FOR DISCUSSION ONLY

Calgary

PROJECT

DEERFOOT TRAIL STUDY

FIGURE TITLE

DEERFOOT TRAIL CORRIDOR IMPROVEMENTS ULT. PACKAGE 1 - ACTIVE TRANSPORTATION

FILE No.	SCALE	FIGURE No.
		1

FILE: Q:\SW\1276 - CALGARY DEERFOOT TRAIL\SW\ADW\GS\4000 PROJECT DATA\700 DESIGN\05-DRAWINGS\WORKING DRAWINGS\SUMMARY DRAWINGS\ULTIMATE\602976-DWG-RD-PLAN-ULTIMATE-P1-ACTIVE TRANS.DWG | DATE: Wednesday, July 8, 2020 9:17:06 AM | ISC: UNRESTRICTED

LEGEND:

- EXISTING ROADWAY
- PROPOSED ROADWAY
- EXISTING MULTI-USE PATH
- PROPOSED MULTI-USE PATH

MCKENZIE LAKE

1001+000

1001+500

1002+000

1002+500

DEERFOOT TRAIL

MATCH LINE SHEET #1

MATCH LINE SHEET #3

POTENTIAL RECONFIGURATION TO IMPROVE ACTIVE TRANSPORTATION CONNECTIVITY

4

5

4

4

McKENZIE TOWNE BLVD SE

0 100 200 m

1:5000

CONCEPTUAL - FOR DISCUSSION ONLY

Calgary

PROJECT

DEERFOOT TRAIL STUDY

FIGURE TITLE

DEERFOOT TRAIL CORRIDOR IMPROVEMENTS ULT. PACKAGE 1 - ACTIVE TRANSPORTATION

FILE No.	SCALE	FIGURE No.
		2

FILE: Q:\SW\1276 - CALGARY DEERFOOT TRAIL\SW\ADW\GS\84000 PROJECT DATA\700 DESIGN\05-DRAWINGS\WORKING DRAWINGS\SUMMARY DRAWINGS\ULTIMATE\62976 DWG-RD-PLAN-ULTIMATE-P1-ACTIVE TRANS.DWG | DATE: Tuesday, October 20, 2020 12:06:06 PM | ISC: UNRESTRICTED

LEGEND:

- EXISTING ROADWAY
- PROPOSED ROADWAY
- EXISTING MULTI-USE PATH
- PROPOSED MULTI-USE PATH

MATCH LINE SHEET #2

1002+500

1003+000

1003+500

1004+000

DEERFOOT TRAIL

POTENTIAL RECONFIGURATION TO IMPROVE ACTIVE TRANSPORTATION CONNECTIVITY

MATCH LINE SHEET #4

130 AVE SE

4

5

1

6

0 100 200 m

1:5000

CONCEPTUAL - FOR DISCUSSION ONLY

PROJECT

DEERFOOT TRAIL STUDY

FIGURE TITLE

DEERFOOT TRAIL
CORRIDOR IMPROVEMENTS
ULT. PACKAGE 1 - ACTIVE TRANSPORTATION

FILE No.	SCALE	FIGURE No.
		3

FILE: O:\SW\1276 - CALGARY DEERFOOT TRAIL\SW\ADWGS\4000 PROJECT DATA\700 DESIGN\05-DRAWINGS\WORKING DRAWINGS\ULTIMATE\62976-DWG-RD-PLAN-ULTIMATE-P1-ACTIVE TRANS.DWG | DATE: Tuesday, October 20, 2020 12:08:03 PM | ISC: UNRESTRICTED

LEGEND:

- EXISTING ROADWAY
- PROPOSED ROADWAY
- EXISTING MULTI-USE PATH
- PROPOSED MULTI-USE PATH

MATCH LINE SHEET #3

1004+500

1005+000

1005+500

1006+000

MATCH LINE SHEET #5

DEERFOOT TRAIL

MUP OVERPASS

BARLOW TRAIL SE

0 100 200 m

1:5000

CONCEPTUAL - FOR DISCUSSION ONLY

Calgary

PROJECT

DEERFOOT TRAIL STUDY

FIGURE TITLE

DEERFOOT TRAIL CORRIDOR IMPROVEMENTS ULT. PACKAGE 1 - ACTIVE TRANSPORTATION

FILE No.	SCALE	FIGURE No.
		4

FILE: Q:\SW\1276 - CALGARY DEERFOOT TRAIL\SW\ADW\GS\4000 PROJECT DATA\700 DESIGN\05-DRAWING\SWORKING DRAWINGS\SUMMARY DRAWINGS\ULTIMATE\602976-DWG-RD-PLAN-ULTMATE-P1-ACTIVE TRANS.DWG | DATE: Tuesday, October 20, 2020 12:10:40 PM | ISC: UNRESTRICTED

LEGEND:

- EXISTING ROADWAY
- PROPOSED ROADWAY
- EXISTING MULTI-USE PATH
- PROPOSED MULTI-USE PATH

MATCH LINE SHEET #4

DOUGLASDALE BLVD SE

1006+500

DEERFOOT TRAIL

1007+000

POTENTIAL RECONFIGURATION TO IMPROVE ACTIVE TRANSPORTATION CONNECTIVITY

1007+500

MATCH LINE SHEET #6

MUP ON PROPOSED BRIDGE

1008+000

IVOR STRONG BRIDGE

24 ST SE

0 100 200 m

1:5000

CONCEPTUAL - FOR DISCUSSION ONLY

Calgary

PROJECT

DEERFOOT TRAIL STUDY

FIGURE TITLE

DEERFOOT TRAIL CORRIDOR IMPROVEMENTS ULT. PACKAGE 1 - ACTIVE TRANSPORTATION

FILE No.	SCALE	FIGURE No.
		5

FILE: Q:\SW\1276 - CALGARY DEERFOOT TRAIL\SW\ADW\GIS\4000 PROJECT DATA\700 DESIGN\05-DRAWINGS\WORKING DRAWINGS\SUMMARY DRAWINGS\ULTIMATE\602976-DWG-RD-PLAN-ULTIMATE-P1-ACTIVE TRANS.DWG | DATE: Tuesday, October 20, 2020 12:13:49 PM | ISC: UNRESTRICTED

LEGEND:

- EXISTING ROADWAY
- PROPOSED ROADWAY
- EXISTING MULTI-USE PATH
- PROPOSED MULTI-USE PATH

ANDERSON RD SE

BOW BOTTOM TRAIL SE

1008+500

1009+000

1009+50

DEERFOOT TRAIL

MATCH LINE SHEET #7

1008+000

MUP ON PROPOSED BRIDGE

IVOR STRONG BRIDGE

BOW RIVER

MATCH LINE SHEET #5

CONCEPTUAL - FOR DISCUSSION ONLY

0 100 200 m

1:5000

Calgary

PROJECT

DEERFOOT TRAIL STUDY

FIGURE TITLE

DEERFOOT TRAIL
CORRIDOR IMPROVEMENTS
ULT. PACKAGE 1 - ACTIVE TRANSPORTATION

FILE No.	SCALE	FIGURE No.
		6

FILE: Q:\SW\1276 - CALGARY DEERFOOT TRAIL\SW\ADW\GIS\4000 PROJECT DATA\700 DESIGN\05-DRAWINGS\WORKING DRAWINGS\SUMMARY DRAWINGS\ULTIMATE\602976-DWG-RD-PLAN-ULTMATE-P1-ACTIVE TRANS.DWG | DATE: Wednesday, July 8, 2020 11:08:11 AM | ISC: UNRESTRICTED

LEGEND:

- EXISTING ROADWAY
- PROPOSED ROADWAY
- EXISTING MULTI-USE PATH
- PROPOSED MULTI-USE PATH

SOUTHLAND DR SE

BLACKFOOT TRAIL SE

11 ST SE

1011+000

1010+500

DEERFOOT TRAIL

1009+500

1008+000

MATCH LINE SHEET #6

MUP ON PROPOSED BRIDGE

MATCH LINE SHEET #8

SUE HIGGINS PARK
WETLAND
RESTORATION

BOW RIVER

BOW RIVER

0 100 200 m

1:5000

CONCEPTUAL - FOR DISCUSSION ONLY

Calgary

PROJECT

DEERFOOT TRAIL STUDY

FIGURE TITLE

**DEERFOOT TRAIL
CORRIDOR IMPROVEMENTS
ULT. PACKAGE 1 - ACTIVE TRANSPORTATION**

FILE No.	SCALE	FIGURE No.
		7

FILE: Q:\SW\1276 - CALGARY DEERFOOT TRAIL\SWADWGS\4000 PROJECT DATA\700 DESIGN\05-DRAWING\WORKING DRAWINGS\ULTIMATE\02976-DWG-RD-PLAN-ULTIMATE-P1-ACTIVE TRANS.DWG | DATE: Tuesday, October 20, 2020 12:19:40 PM | ISC: UNRESTRICTED

LEGEND:

- EXISTING ROADWAY
- PROPOSED ROADWAY
- EXISTING MULTI-USE PATH
- PROPOSED MULTI-USE PATH

MATCH LINE SHEET #9

MATCH LINE SHEET #7

MATCH LINE SHEET #10

1011+500

1012+000

1012+500

1013+000

HERITAGE MEADOWS WAY SE

HERITAGE DR

DEERFOOT TRAIL

WIDEN EXISTING BRIDGE TO ACCOMMODATE MUP

GLENDEER CIR SE

GLENMORE TRAIL

HERITAGE DR

BOW RIVER

0 100 200 m

1:5000

CONCEPTUAL - FOR DISCUSSION ONLY

Calgary

PROJECT

DEERFOOT TRAIL STUDY

FIGURE TITLE

DEERFOOT TRAIL
CORRIDOR IMPROVEMENTS
ULT. PACKAGE 1 - ACTIVE TRANSPORTATION

FILE No.	SCALE	FIGURE No.
		8

FILE: Q:\SW\1276 - CALGARY DEERFOOT TRAIL\SW\ADW\GIS\4000 PROJECT DATA\700 DESIGN\05-DRAWINGS\WORKING DRAWINGS\SUMMARY DRAWINGS\ULTIMATE\602976-DWG-RD-PLAN-ULTMATE-P1-ACTIVE TRANS.DWG | DATE: Tuesday, October 20, 2020 12:23:31 PM | ISC: UNRESTRICTED

LEGEND:

- EXISTING ROADWAY
- PROPOSED ROADWAY
- EXISTING MULTI-USE PATH
- PROPOSED MULTI-USE PATH

BLACKFOOT TRAIL SE

HERITAGE DR

GLENMORE TRAIL

MATCH LINE SHEET #8

CONCEPTUAL - FOR DISCUSSION ONLY

1:5000 0 100 200 m

Calgary

PROJECT

DEERFOOT TRAIL STUDY

FIGURE TITLE

DEERFOOT TRAIL
CORRIDOR IMPROVEMENTS
ULT. PACKAGE 1 - ACTIVE TRANSPORTATION

FILE No.	SCALE	FIGURE No.
		9

FILE: Q:\SW\1276 - CALGARY DEERFOOT TRAIL\SW\ADW\GS\4000 PROJECT DATA\700 DESIGN\05-DRAWINGS\WORKING DRAWINGS\SUMMARY DRAWINGS\ULTIMATE\602976-DWG-RD-PLAN-ULTIMATE-P1-ACTIVE TRANS.DWG | DATE: Tuesday, October 20, 2020 12:26:19 PM | ISC: UNRESTRICTED

LEGEND:

- EXISTING ROADWAY
- PROPOSED ROADWAY
- EXISTING MULTI-USE PATH
- PROPOSED MULTI-USE PATH

11 ST SE

HIGHFIELD CRESCENT SE

46 AVE SE

1013+500

MATCH LINE SHEET #8

1014+000

1014+500

DEERFOOT TRAIL

RAIL CROSSING

1015+000

MATCH LINE SHEET #11

BOW RIVER

GREENLINE LRT

50 AVE SE

MUP ON PROPOSED BRIDGE

BOW RIVER

CONCEPTUAL - FOR DISCUSSION ONLY

1:5000 0 100 200 m

Calgary

PROJECT

DEERFOOT TRAIL STUDY

FIGURE TITLE

DEERFOOT TRAIL CORRIDOR IMPROVEMENTS ULT. PACKAGE 1 - ACTIVE TRANSPORTATION

FILE No.	SCALE	FIGURE No.
		10

FILE: Q:\SW\1276 - CALGARY DEERFOOT TRAIL\SW\ADW\GS\84000 PROJECT DATA\700 DESIGN\05-DRAWINGS\WORKING DRAWINGS\SUMMARY DRAWINGS\UL-TIMATE\602976.DWG-RD-PLAN-ULTIMATE-P1-ACTIVE TRANS.DWG | DATE: Wednesday, July 8, 2020 10:10:25 AM | ISC: UNRESTRICTED

LEGEND:

- EXISTING ROADWAY
- PROPOSED ROADWAY
- EXISTING MULTI-USE PATH
- PROPOSED MULTI-USE PATH

+000

1015+500

BOW RIVER

1016+000

1016+500

1017+000

IRRIGATION CANAL

MATCH LINE SHEET #12

PROPOSED MUP BRIDGE

DEERFOOT TRAIL

MUP ON PROPOSED BRIDGE

MATCH LINE SHEET #10

OGDEN ROAD SE

IRRIGATION CANAL

50 AVE SE

IRRIGATION CANAL

BARLOW TRAIL SE

PEIGAN TRAIL SE

CONCEPTUAL - FOR DISCUSSION ONLY

0 100 200 m

1:5000

Calgary

PROJECT

DEERFOOT TRAIL STUDY

FIGURE TITLE

DEERFOOT TRAIL CORRIDOR IMPROVEMENTS ULT. PACKAGE 1 - ACTIVE TRANSPORTATION

FILE No.	SCALE	FIGURE No.
		11

FILE: Q:\SW\1276 - CALGARY DEERFOOT TRAIL\SW\ADW\GS\84000 PROJECT DATA\700 DESIGN\05-DRAWINGS\WORKING DRAWINGS\SUMMARY DRAWINGS\ULTIMATE\62976 DWG-RD-PLAN-ULTIMATE-P1-ACTIVE TRANS.DWG | DATE: Tuesday, October 20, 2020 12:29:09 PM | ISC: UNRESTRICTED

LEGEND:

- EXISTING ROADWAY
- PROPOSED ROADWAY
- EXISTING MULTI-USE PATH
- PROPOSED MULTI-USE PATH

MATCH LINE SHEET #11

MATCH LINE SHEET #13

1017+500

1018+000

1018+500

1019+000

BOW RIVER

BOW RIVER

IRRIGATION CANAL

IRRIGATION CANAL

IRRIGATION CANAL

DEERFOOT TRAIL

GOSLING WAY SE

0 100 200 m

1:5000

CONCEPTUAL - FOR DISCUSSION ONLY

Calgary

PROJECT

DEERFOOT TRAIL STUDY

FIGURE TITLE

DEERFOOT TRAIL
CORRIDOR IMPROVEMENTS
ULT. PACKAGE 1 - ACTIVE TRANSPORTATION

FILE No.	SCALE	FIGURE No.
		12

FILE: Q:\SW\1278 - CALGARY DEERFOOT TRAIL\SWADW\SIS\4000 PROJECT DATA\700 DESIGN\05-DRAWINGS\WORKING DRAWINGS\SUMMARY DRAWINGS\ULTIMATE\602976-DWG-RD-PLAN-ULTMATE-P1-ACTIVE TRANS.DWG | DATE: Wednesday, October 21, 2020 9:59:42 AM | ISC: UNRESTRICTED

LEGEND:

- EXISTING ROADWAY
- PROPOSED ROADWAY
- EXISTING MULTI-USE PATH
- PROPOSED MULTI-USE PATH

1020+500

MATCH LINE SHEET #14

1020+000

BOW RIVER

LAGOON

DEERFOOT TRAIL

IRRIGATION CANAL

BARLOW TRAIL SE

MUP ON TOP OF PROPOSED WALL

MATCH LINE SHEET #13A

28 ST SE

17 AVE SE

BUSWAY

1019+500

BUSWAY

BUSWAY

BOW RIVER

IRRIGATION CANAL

1019+000

MATCH LINE SHEET #12

CONCEPTUAL - FOR DISCUSSION ONLY

0 100 200 m

1:5000

Calgary

PROJECT

DEERFOOT TRAIL STUDY

FIGURE TITLE

DEERFOOT TRAIL
CORRIDOR IMPROVEMENTS
ULT. PACKAGE 1 - ACTIVE TRANSPORTATION

FILE No.	SCALE	FIGURE No.
		13

FILE: Q:\SW\1276 - CALGARY DEERFOOT TRAILS\WADWGS\4000 PROJECT DATA\700 DESIGN\05-DRAWINGS\WORKING DRAWINGS\ULTIMATE\62976-DWG-RD-PLAN-ULTIMATE-P1-ACTIVE TRANS.DWG | DATE: Tuesday, October 20, 2020 12:40:29 PM | ISC: UNRESTRICTED

LEGEND:

- EXISTING ROADWAY
- PROPOSED ROADWAY
- EXISTING MULTI-USE PATH
- PROPOSED MULTI-USE PATH

MATCH LINE SHEET #14

BARLOW TRAIL SE

MEMORIAL DR

EXACT PATHWAY CONFIGURATION TO BE DETERMINED IN SUBSEQUENT DESIGN STAGES

DEERFOOT TRAIL

BOW RIVER

IRRIGATION CANAL

LAGOON

1020+000

MUP ON TOP OF PROPOSED WALL

MATCH LINE SHEET #13

0 100 200 m

1:5000

CONCEPTUAL - FOR DISCUSSION ONLY

Calgary

PROJECT

DEERFOOT TRAIL STUDY

FIGURE TITLE

DEERFOOT TRAIL
CORRIDOR IMPROVEMENTS
ULT. PACKAGE 1 - ACTIVE TRANSPORTATION

FILE No.	SCALE	FIGURE No.
		13A

FILE: Q:\SW\1276 - CALGARY DEERFOOT TRAIL\SW\ADW\GIS\4000 PROJECT DATA\700 DESIGN\05-DRAWING\SW\PKING DRAWINGS\SUMMARY DRAWINGS\ULTIMATE\602976-DWG-RD-PLAN-ULTIMATE-P1-ACTIVE TRANS.DWG | DATE: Tuesday, October 20, 2020 12:42:12 PM | ISC: UNRESTRICTED

LEGEND:

- EXISTING ROADWAY
- PROPOSED ROADWAY
- EXISTING MULTI-USE PATH
- PROPOSED MULTI-USE PATH

REPLACE PEDESTRIAN OVERPASS

HOV RAMP

MEMORIAL DR

DEERFOOT TRAIL

BOW RIVER

NOSE CREEK

1020+500

1021+000

1021+500

1022+000

MATCH LINE SHEET #13

MATCH LINE SHEET #13A

MATCH LINE SHEET #15

0 100 200 m

1:5000

CONCEPTUAL - FOR DISCUSSION ONLY

Calgary

PROJECT

DEERFOOT TRAIL STUDY

FIGURE TITLE

MEMORIAL DRIVE
CORRIDOR IMPROVEMENTS
ULT. PACKAGE 1 - ACTIVE TRANSPORTATION

FILE No.	SCALE	FIGURE No.
		14

FILE: Q:\SW\1278 - CALGARY DEERFOOT TRAIL\SW\ADW\SW\4000 PROJECT DATA\700 DESIGN\05-DRAWINGS\WORKING DRAWINGS\SUMMARY DRAWINGS\ULTIMATE\602976-DWG-RD-PLAN-ULTIMATE-P1-ACTIVE TRANS.DWG | DATE: Tuesday, October 20, 2020 12:44:46 PM | ISC: UNRESTRICTED

LEGEND:

- EXISTING ROADWAY
- PROPOSED ROADWAY
- EXISTING MULTI-USE PATH
- PROPOSED MULTI-USE PATH

MATCH LINE SHEET #16

HIGHWAY 1 / 16 AVE NE

19 ST NE

MATCH LINE

RE-PURPOSE EXISTING LANES
TO ACCOMMODATE MUP

1023+000

DEERFOOT TRAIL

NOSE CREEK

1022+500

WIDEN EXISTING BRIDGE
TO ACCOMMODATE MUP

8 AVE

MATCH LINE SHEET #14

MATCH LINE

HIGHWAY 1 / 16 AVE NE

BARLOW
TRAIL SE

0 100 200 m

1:5000

CONCEPTUAL - FOR DISCUSSION ONLY

Calgary

PROJECT

DEERFOOT TRAIL STUDY

FIGURE TITLE

**MEMORIAL DRIVE
CORRIDOR IMPROVEMENTS
ULT. PACKAGE 1 - ACTIVE TRANSPORTATION**

FILE No.	SCALE	FIGURE No.
		15

FILE: Q:\SW\1276 - CALGARY DEERFOOT TRAIL\SW\ADWG\94000 PROJECT DATA\700 DESIGN\05-DRAWINGS\WORKING DRAWINGS\SUMMARY DRAWINGS\UL TIMATE\602976-DWG-RD-PLAN-ULTIMATE-P1-ACTIVE TRANS.DWG | DATE: Tuesday, October 20, 2020 12:48:37 PM | ISC: UNRESTRICTED

LEGEND:

- EXISTING ROADWAY
- PROPOSED ROADWAY
- EXISTING MULTI-USE PATH
- PROPOSED MULTI-USE PATH

MATCH LINE SHEET #15

1023+500

DEERFOOT TRAIL

1024+000

EXISTING MUP BRIDGE

1024+500

1025+000

WIDEN EXISTING BRIDGE TO ACCOMMODATE MUP

32 AVE NE

1025+500

MATCH LINE SHEET #17

12 ST NE

CONCEPTUAL - FOR DISCUSSION ONLY

0 100 200 m

1:5000

Calgary

PROJECT

DEERFOOT TRAIL STUDY

FIGURE TITLE

DEERFOOT TRAIL CORRIDOR IMPROVEMENTS ULT. PACKAGE 1 - ACTIVE TRANSPORTATION

FILE No.	SCALE	FIGURE No.
		16

FILE: Q:\SW\1276 - CALGARY DEERFOOT TRAIL\SW\ADW\GIS\4000 PROJECT DATA\700 DESIGN\05-DRAWINGS\WORKING DRAWINGS\SUMMARY DRAWINGS\ULTIMATE\02976-DWG-RD-PLAN-ULTMATE-P1-ACTIVE TRANS.DWG | DATE: Wednesday, July 8, 2020 11:19:35 AM | ISC: UNRESTRICTED

LEGEND:

- EXISTING ROADWAY
- PROPOSED ROADWAY
- EXISTING MULTI-USE PATH
- PROPOSED MULTI-USE PATH

MATCH LINE SHEET #16

1026+000

1026+500

1027+000

1027+500

DEERFOOT TRAIL

McKNIGHT BLVD NE

AVIATION BLVD NE

RE-PURPOSE EXISTING WESTBOUND LANE TO ACCOMMODATE MUP

MATCH LINE SHEET #18

0 100 200 m

1:5000

CONCEPTUAL - FOR DISCUSSION ONLY

Calgary

PROJECT

DEERFOOT TRAIL STUDY

FIGURE TITLE

DEERFOOT TRAIL CORRIDOR IMPROVEMENTS ULT. PACKAGE 1 - ACTIVE TRANSPORTATION

FILE No.	SCALE	FIGURE No.
		17

FILE: Q:\SW\1276 - CALGARY DEERFOOT TRAIL\SW\ADWG\SW4000 PROJECT DATA\700 DESIGN\05-DRAWING\SW\PKING DRAWINGS\SUMMARY DRAWINGS\ULTIMATE\602976-DWG-RD-PLAN-ULTIMATE-P1-ACTIVE TRANS.DWG | DATE: Tuesday, October 20, 2020 12:57:55 PM | ISC: UNRESTRICTED

LEGEND:

- EXISTING ROADWAY
- PROPOSED ROADWAY
- EXISTING MULTI-USE PATH
- PROPOSED MULTI-USE PATH

WIDEN EXISTING STRUCTURE TO ACCOMMODATE MUP

64 AVE NE

NOSE CREEK

1028+000

1028+500

1029+000

1029+500

DEERFOOT TRAIL

DEERFOOT TRAIL

MATCH LINE SHEET #17

MATCH LINE SHEET #19

0 100 200 m

1:5000

CONCEPTUAL - FOR DISCUSSION ONLY

Calgary

PROJECT

DEERFOOT TRAIL STUDY

FIGURE TITLE

DEERFOOT TRAIL
CORRIDOR IMPROVEMENTS
ULT. PACKAGE 1 - ACTIVE TRANSPORTATION

FILE No.	SCALE	FIGURE No.
		18

FILE: Q:\SW\1276 - CALGARY DEERFOOT TRAIL\SW\ADW\GIS\4000 PROJECT DATA\700 DESIGN\05-DRAWINGS\WORKING DRAWINGS\SUMMARY DRAWINGS\ULTIMATE\60276-DWG-RD-PLAN-ULTMATE-P1-ACTIVE TRANS.DWG | DATE: Tuesday, October 20, 2020 12:59:52 PM | ISC: UNRESTRICTED

LEGEND:

- EXISTING ROADWAY
- PROPOSED ROADWAY
- EXISTING MULTI-USE PATH
- PROPOSED MULTI-USE PATH

BEDDINGTON BV NE

BEDDINGTON TRAIL

1030+500

1030+000

1029+500

DEERFOOT TRAIL

1031+000

NOSE CREEK DIVERSION

NOSE CREEK

MATCH LINE SHEET #18

PROPOSED
STRUCTURE WITH MUP

MATCH LINE SHEET #20

0 100 200 m
1:5000

CONCEPTUAL - FOR DISCUSSION ONLY

Calgary

PROJECT

DEERFOOT TRAIL STUDY

FIGURE TITLE

**DEERFOOT TRAIL
CORRIDOR IMPROVEMENTS
ULT. PACKAGE 1 - ACTIVE TRANSPORTATION**

FILE No.	SCALE	FIGURE No.
		19

FILE: Q:\SW\1276 - CALGARY DEERFOOT TRAIL\SWA\0\WGS-4000 PROJECT DATA\700 DESIGN\05-DRAWINGS\WORKING DRAWINGS\SUMMARY DRAWINGS\ULTIMATE\60297\6-DWG-RD-PLAN-ULTIMATE-P1-ACTIVE TRANS.DWG | DATE: Tuesday, October 20, 2020 1:01:55 PM | ISC: UNRESTRICTED

LEGEND:

- EXISTING ROADWAY
- PROPOSED ROADWAY
- EXISTING MULTI-USE PATH
- PROPOSED MULTI-USE PATH

1031+500

1032+000

1032+500

1033+000

NOSE CREEK

NOSE CREEK

DEERFOOT TRAIL

AIRPORT TRAIL

MATCH LINE SHEET #19

MATCH LINE SHEET #21

CONCEPTUAL - FOR DISCUSSION ONLY

0 100 200 m

1:5000

Calgary

PROJECT

DEERFOOT TRAIL STUDY

FIGURE TITLE

DEERFOOT TRAIL
CORRIDOR IMPROVEMENTS
ULT. PACKAGE 1 - ACTIVE TRANSPORTATION

FILE No.	SCALE	FIGURE No.
		20

FILE: Q:\SW\1278 - CALGARY DEERFOOT TRAIL\SW\ADW\GIS\4000 PROJECT DATA\700 DESIGN\05-DRAWINGS\WORKING DRAWINGS\SUMMARY DRAWINGS\ULTIMATE\602976-DWG-RD-PLAN-ULTIMATE-P1-ACTIVE TRANS.DWG | DATE: Wednesday, July 8, 2020 10:50:01 AM | ISC: UNRESTRICTED

LEGEND:

- EXISTING ROADWAY
- PROPOSED ROADWAY
- EXISTING MULTI-USE PATH
- PROPOSED MULTI-USE PATH

COUNTRY HILLS BLVD NE

1033+500

1034+000

1034+500

1035+000

DEERFOOT TRAIL

MODIFY EXISTING BRIDGE TO ACCOMMODATE MUP

MUP ON PROPOSED BRIDGE

MATCH LINE SHEET #20

MATCH LINE SHEET #22

0 100 200 m

1:5000

CONCEPTUAL - FOR DISCUSSION ONLY

Calgary

PROJECT

DEERFOOT TRAIL STUDY

FIGURE TITLE

DEERFOOT TRAIL
CORRIDOR IMPROVEMENTS
ULT. PACKAGE 1 - ACTIVE TRANSPORTATION

FILE No.	SCALE	FIGURE No.
		21

FILE: Q:\SW\1278 - CALGARY DEERFOOT TRAIL\SW\ADW\GS\84000 PROJECT DATA\700 DESIGN\05-DRAWINGS\WORKING DRAWINGS\SUMMARY DRAWINGS\ULTIMATE\62976-DWG-RD-PLAN-ULTIMATE-P1-ACTIVE TRANS.DWG | DATE: Wednesday, July 8, 2020 10:59:48 AM | ISC: UNRESTRICTED

LEGEND:

- EXISTING ROADWAY
- PROPOSED ROADWAY
- EXISTING MULTI-USE PATH
- PROPOSED MULTI-USE PATH

1035+000

1035+500

1036+000

1036+500

1036+760

MATCH LINE SHEET #21

DEERFOOT TRAIL

NE STONEY TRAIL

128 AVE NE

BARLOW TRAIL NE

MUP ON PROPOSED BRIDGE

1:5000 0 100 200 m

CONCEPTUAL - FOR DISCUSSION ONLY

Calgary

PROJECT

DEERFOOT TRAIL STUDY

FIGURE TITLE

DEERFOOT TRAIL
CORRIDOR IMPROVEMENTS
ULT. PACKAGE 1 - ACTIVE TRANSPORTATION

FILE No.	SCALE	FIGURE No.
		22

FILE: Q:\SW\1276 - CALGARY DEERFOOT TRAIL\SW\ADW\GS\84000 PROJECT DATA\700 DESIGN\05-DRAWINGS\WORKING DRAWINGS\SUMMARY DRAWINGS\ULTIMATE\602976-DWG-RD-PLAN-ULTMATE-P1-ACTIVE TRANS.DWG | DATE: Tuesday, October 20, 2020 1:05:08 PM | ISC: UNRESTRICTED