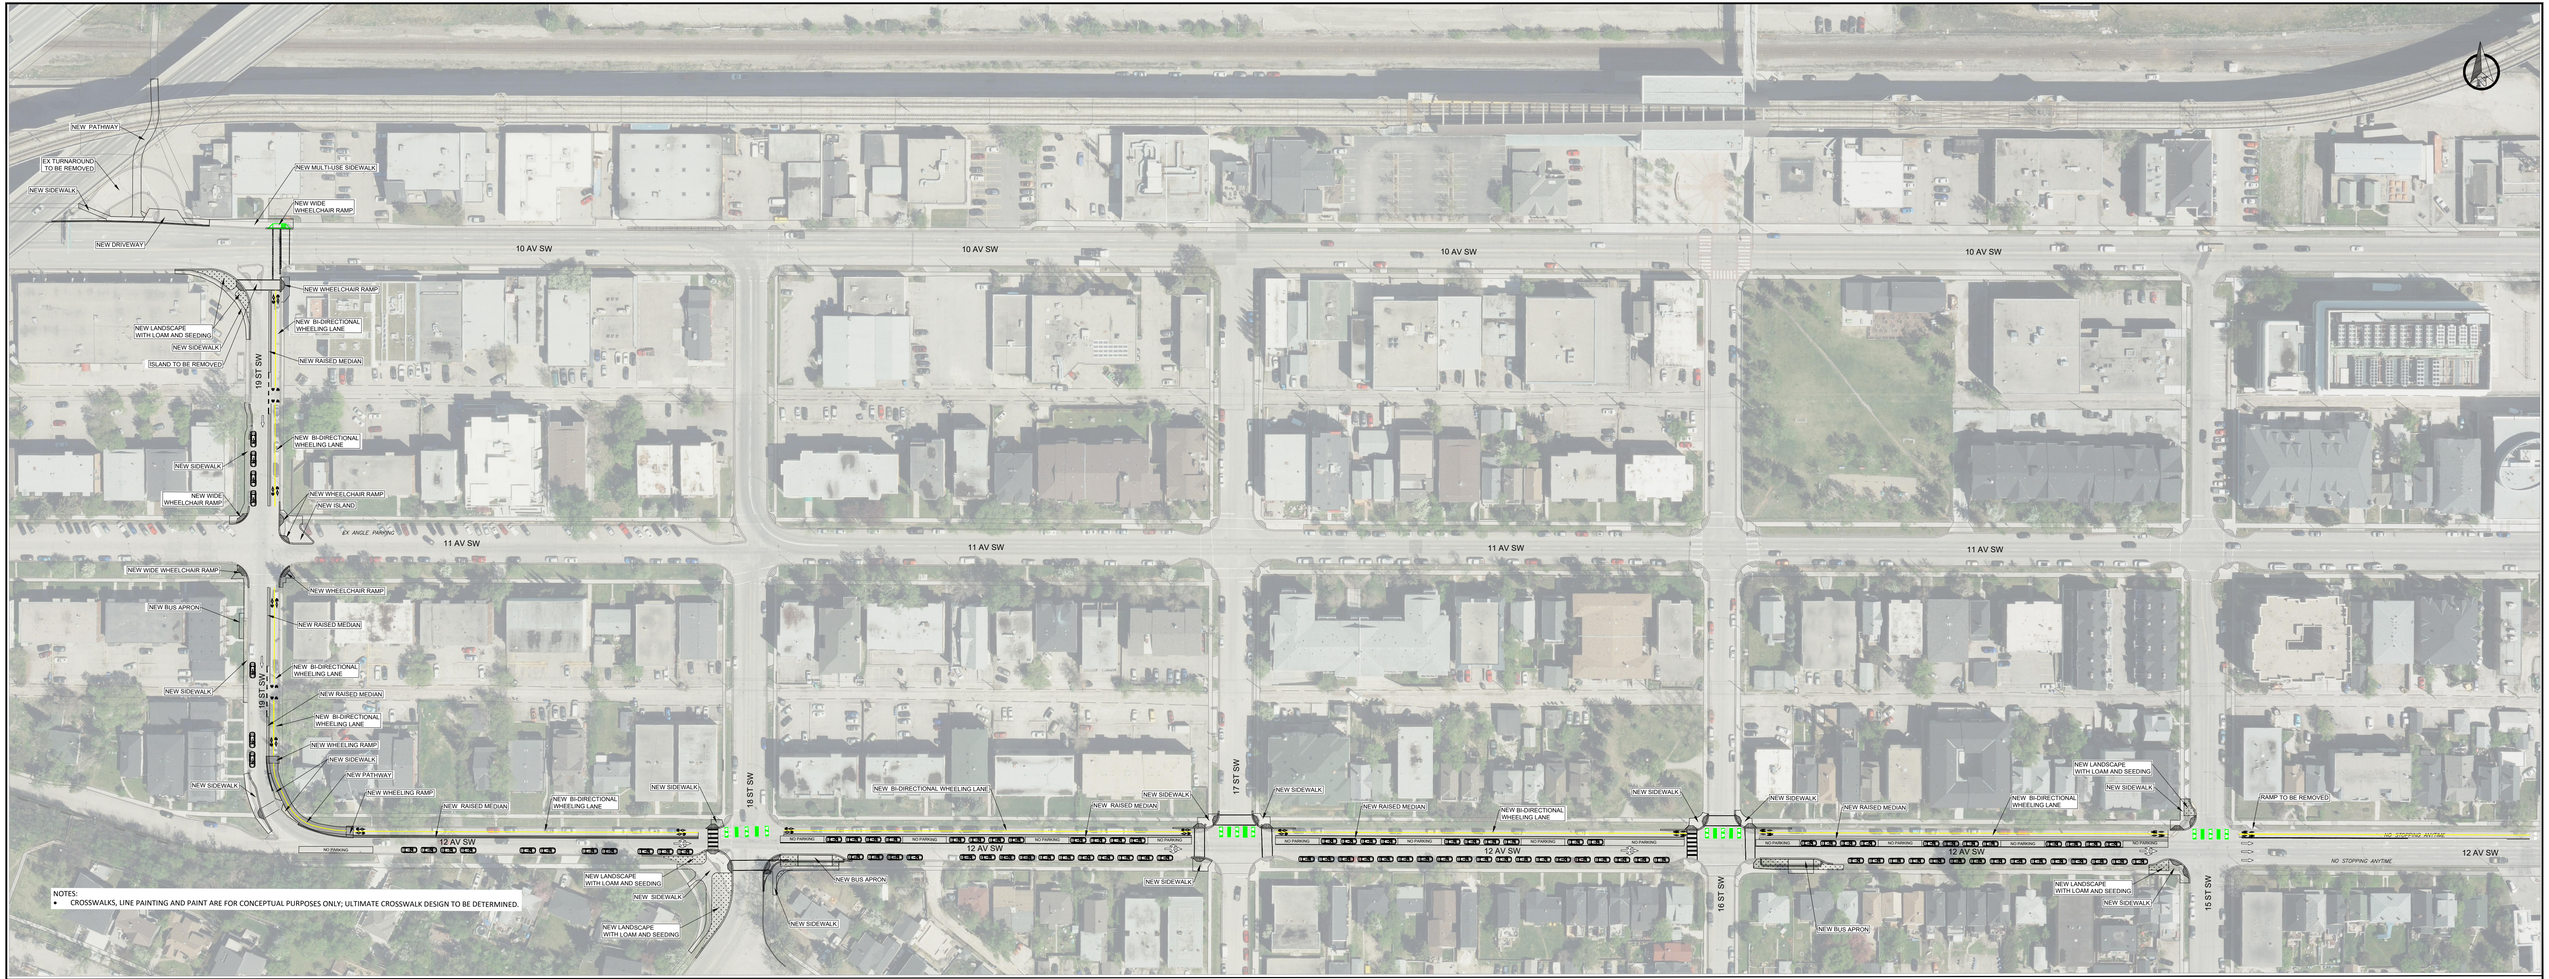

NAD 83 COORDINATES

Date 2020 NOV 30

Sketch 1

12 AVE SW PHASE 3 IMPROVEMENTS - DETAILED OVERVIEW

Calgary